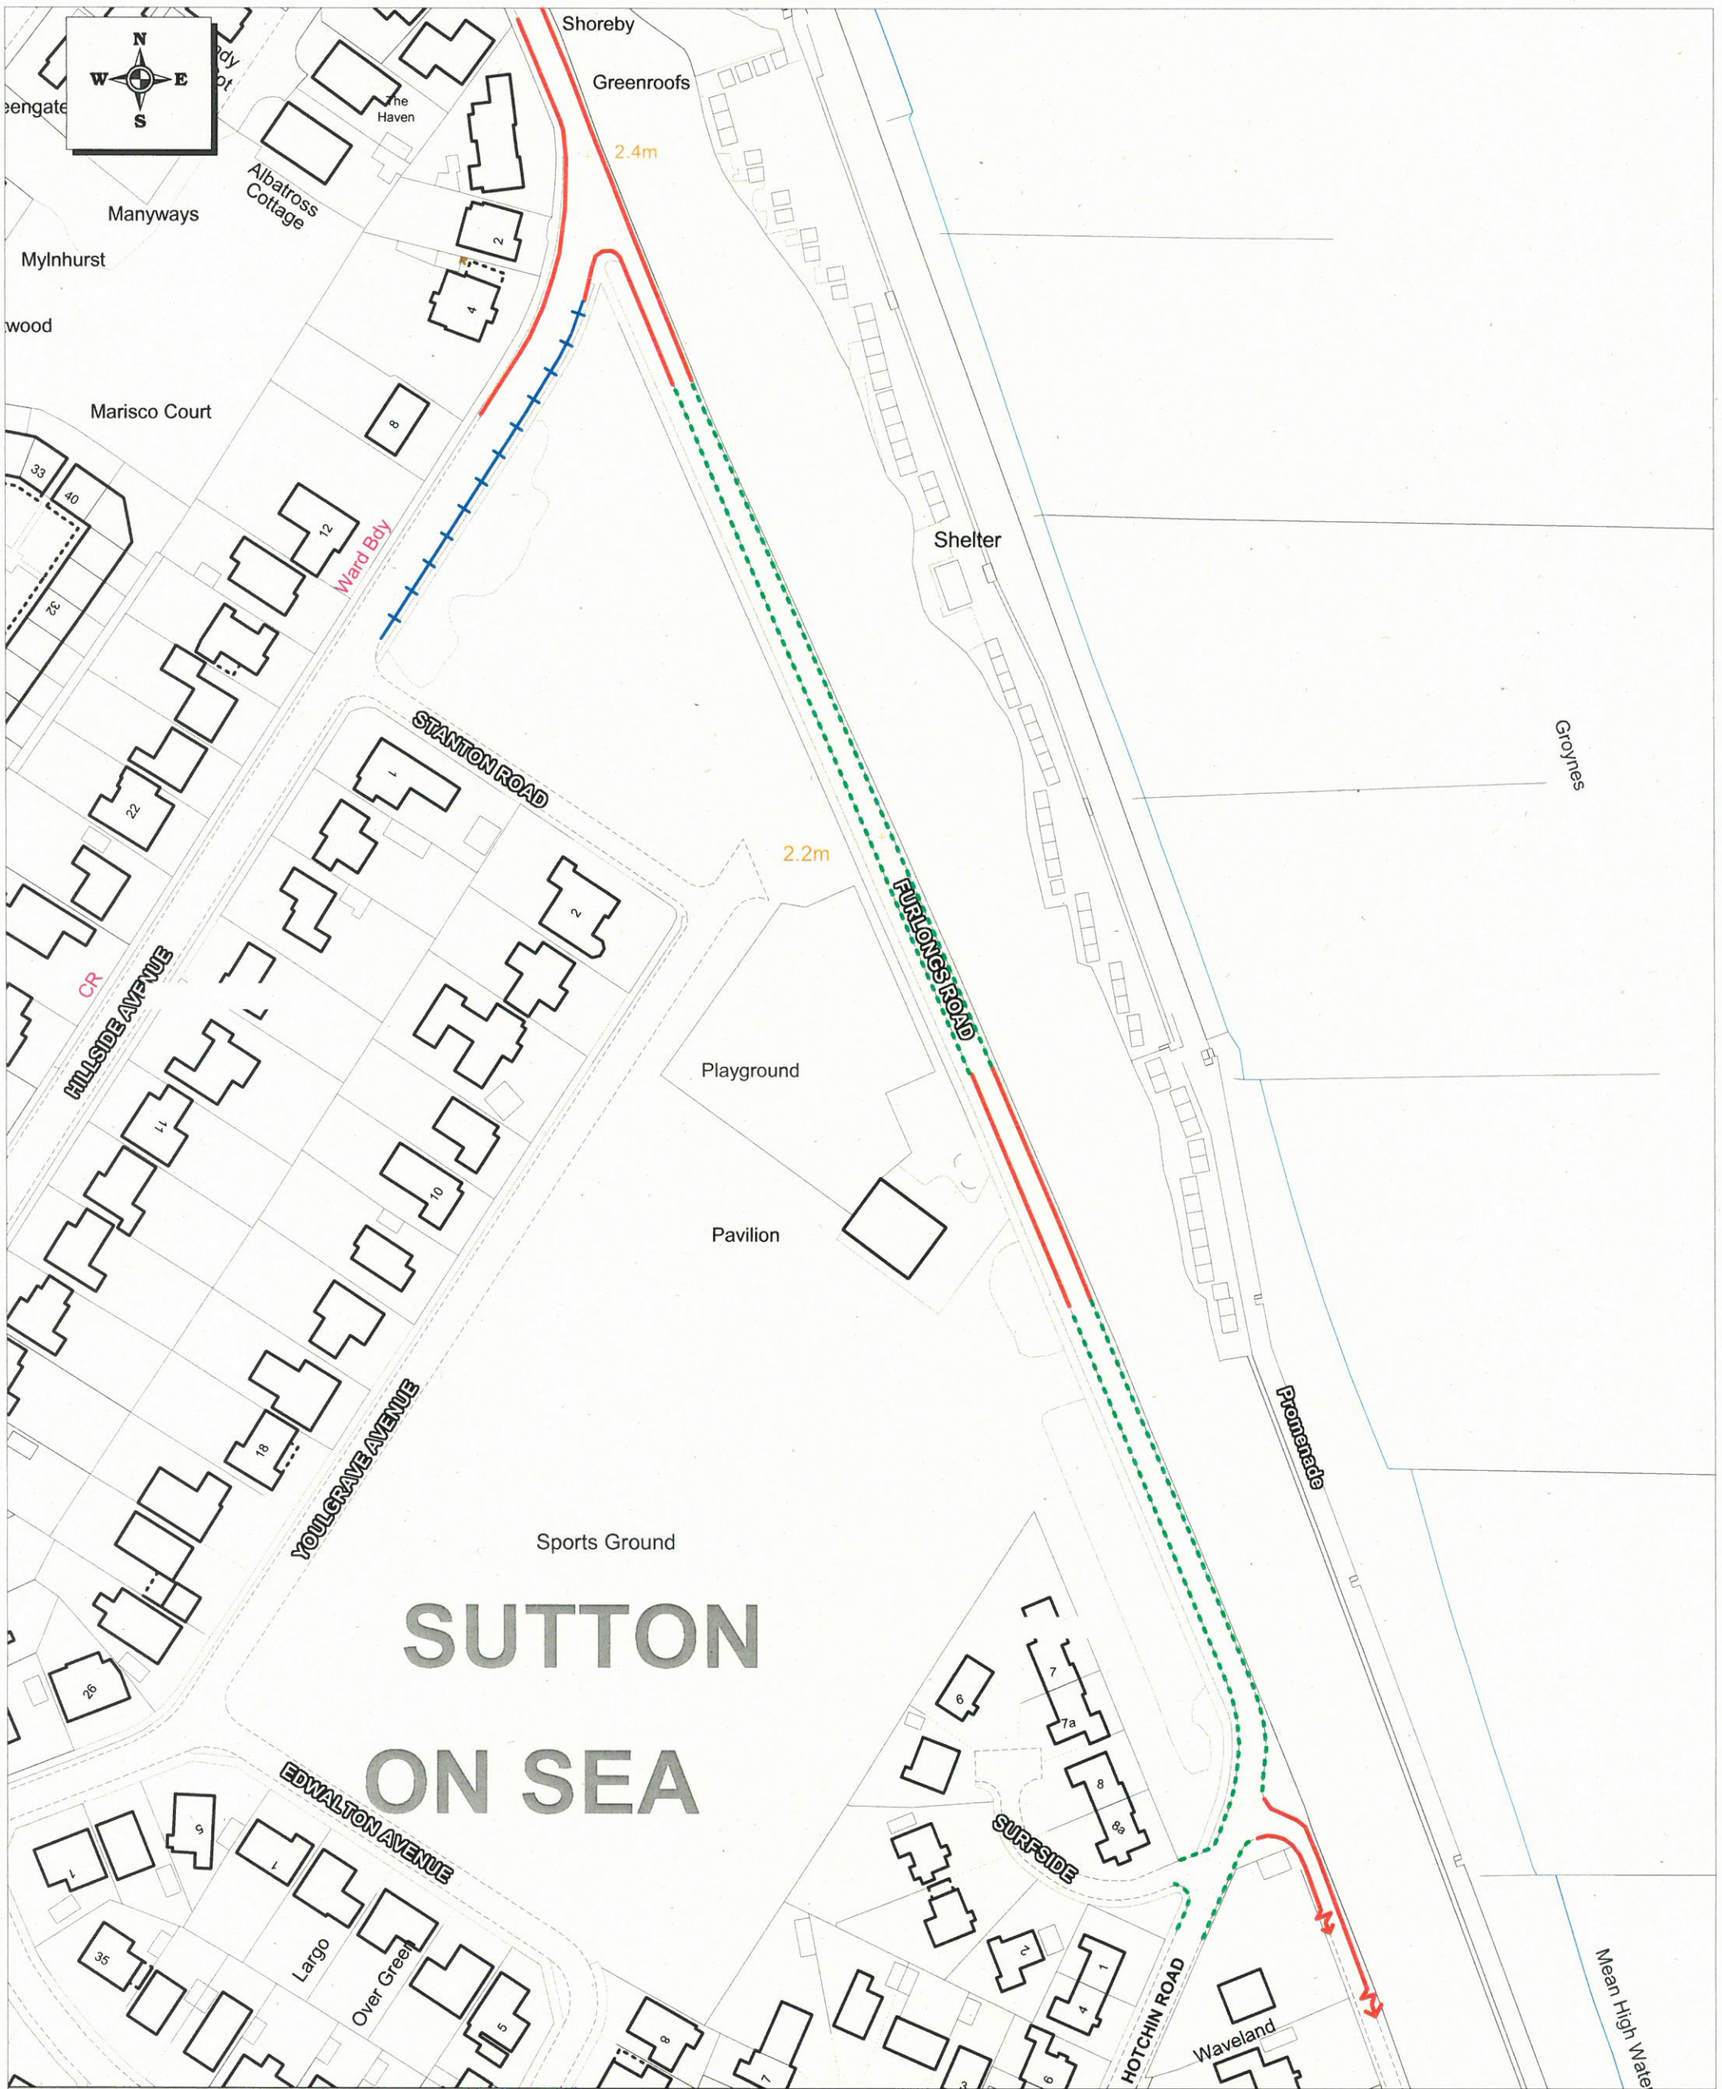

Key

- [ ] Existing No Waiting At Any Time
- [ ] Existing Limited Waiting 10am - 7pm 1 May - 30 Sept 1 hour No Return Within 1 hour
- [ ] Proposed No Waiting At Any Time
- [ ] Proposed Limited Waiting 10am - 7pm 1 May - 30 Sept 2 hours No Return Within 1 hour

Scale	1:1250
Drawn By	MB
Date	02/11/2015
Issue Type	
Drawing Number	B-12354-050
Scheme Title	SUTTON ON SEA Furlongs Road Proposed Waiting Restrictions

Lincolnshire
COUNTY COUNCIL

DIRECTORATE FOR ENVIRONMENT AND ECONOMY
Paul Little Network Manager - North
Highways Depot, Manby Middlegate,
Grimoldby, LOUTH , LN11 8SU

LINCOLNSHIRE COUNTY COUNCIL
Reproduced from the OS Mapping with the permission of the Controller of Her Majesty's Stationery Office (C) Crown Copyright. Unauthorised reproduction infringes Crown Copyright and may lead to civil proceedings.
OS LICENCE 100025370